


V:\MINER\KARIMPOOR TO GIOVANY BARCOS\SPANISH DRAWINGS\504832-6310-4PD1-5040.DWG
BARC 12/5/2011 3:08 PM

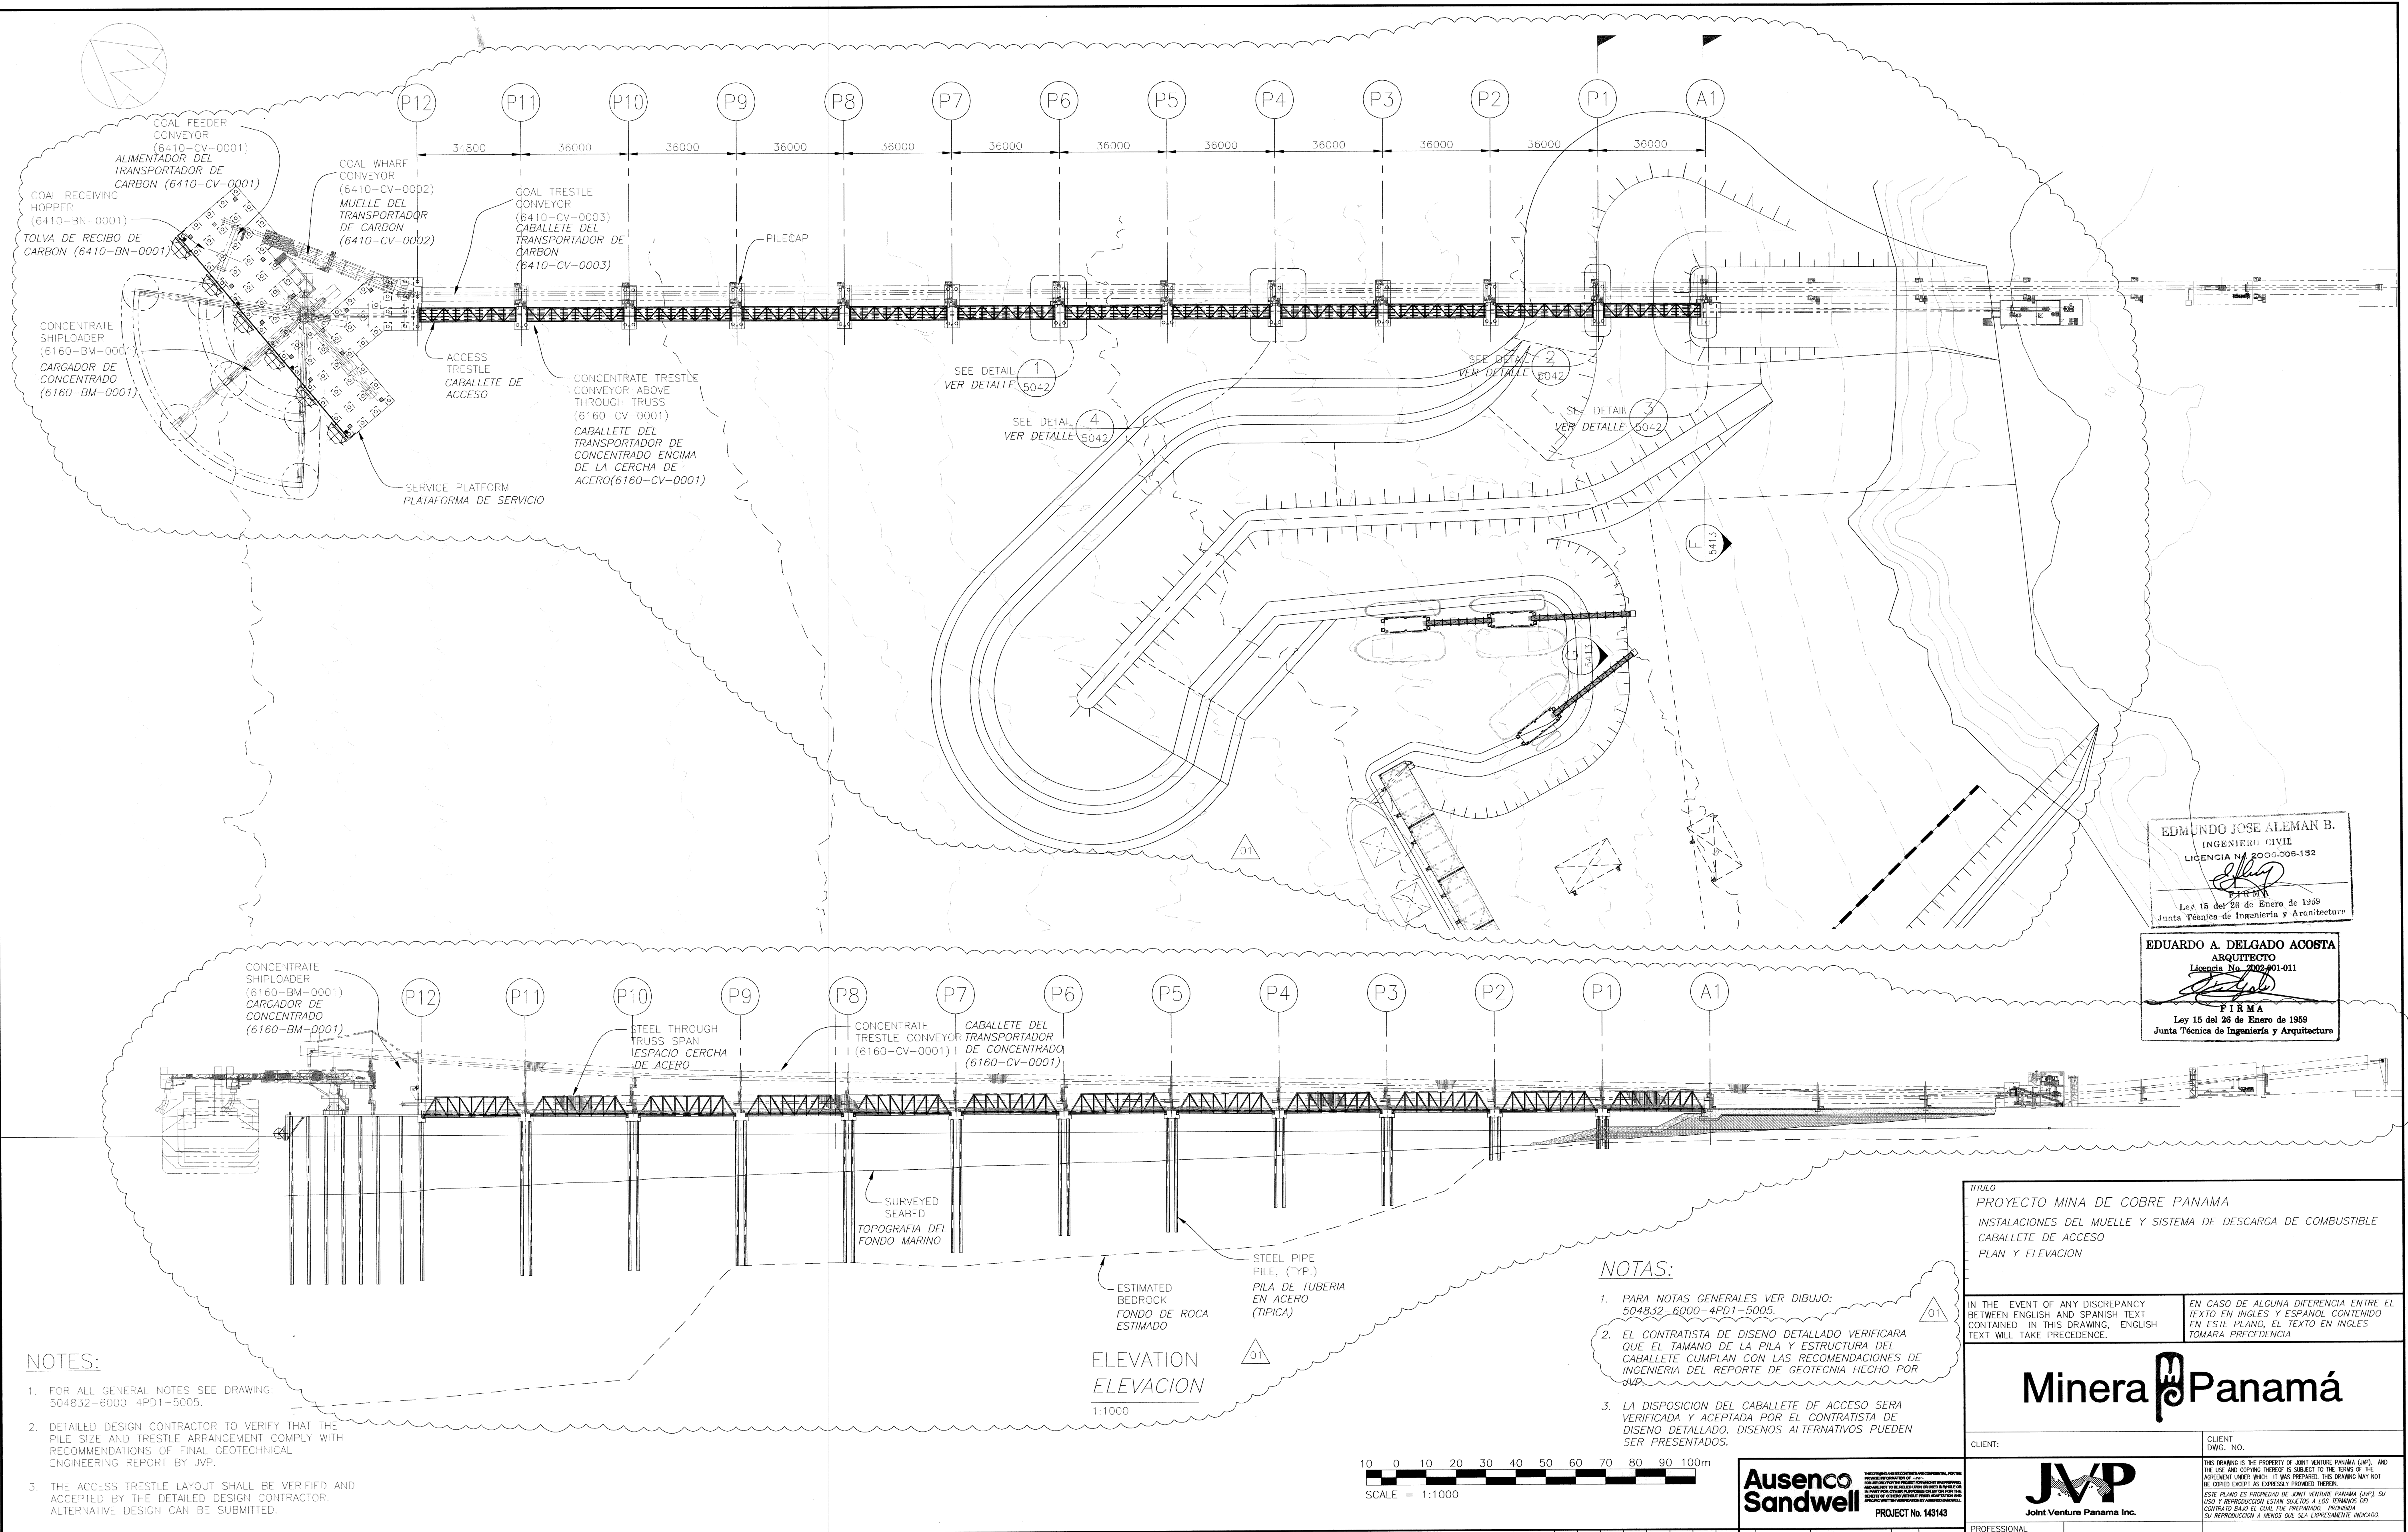

EDMUNDO JOSE ALEMAN B.
INGENIERO CIVIL
LICENCIA No. 2005-208-152
Firma
Ley 15 del 26 de Enero de 1969
Junta Técnica de Ingeniería y Arquitectura

EDUARDO A. DELGADO ACOSTA
ARQUITECTO
Licencia No. 002-001-011
Firma
Ley 15 del 26 de Enero de 1969
Junta Técnica de Ingeniería y Arquitectura

TITULO
PROYECTO MINA DE COBRE PANAMA
INSTALACIONES DEL MUELLE Y SISTEMA DE DESCARGA DE COMBUSTIBLE
CABALLETE DE ACCESO
PLAN Y ELEVACION

IN THE EVENT OF ANY DISCREPANCY
BETWEEN ENGLISH AND SPANISH TEXT
CONTAINED IN THIS DRAWING, ENGLISH
TEXT WILL TAKE PRECEDENCE.

EN CASO DE ALGUNA DIFERENCIA ENTRE EL
TEXTO EN INGLES Y ESPAÑOL, CONTENIDO
EN ESTE PLANO, EL TEXTO EN INGLES
TOMARA PRECEDENCIA

Minera Panamá

CLIENT: CLIENT DWG. NO.

JVP
Joint Venture Panama Inc.

THIS DRAWING IS THE PROPERTY OF JOINT VENTURE PANAMA (JVP), AND THE USE AND COPYING THEREOF IS SUBJECT TO THE TERMS OF THE AGREEMENT UNDER WHICH IT WAS PREPARED. THIS DRAWING MAY NOT BE COPIED EXCEPT AS EXPRESSLY PROVIDED THEREIN.
ESTE PLANO ES PROPIEDAD DE JOINT VENTURE PANAMA (JVP), SU USO Y REPRODUCCION ESTAN SUJETOS A LOS TERMINOS DEL CONTRATO BAJO EL CUAL FUE PREPARADO. PROHIBIDA SU REPRODUCCION A MENOS QUE SEA EXPRESAMENTE INDICADO.

PROFESSIONAL ENGINEER NAME: NO.
TITLE
MINA DE COBRE PANAMA PROJECT
DOCK FACILITIES & FUEL OFFLOADING SYSTEM
ACCESS TRESTLE
PLAN AND ELEVATION

PROJECT NO. AREA DISC. DOC. DRAWING NUMBER REVISION NUMBER
504832 6310 4P D1 5040S 01

Ausenco Sandwell
PROJECT No. 143143

DESIGNED	C.P. YANG	CPT	31/03/11
DRAWN	JORDAN O'FARRELL	JOF	31/03/11
CHECKED	VICTORIA LAKE	VL	31/03/11
APPROVED LEAD ENG.	C.P. YANG	CPT	27/04/11
APPROVED ENG. MAN.	NEAL COFFIN	NDC	27/04/11
APPROVED PROJ. MAN.	JOEL CAWKER	JAC	27/04/11
APPROVED			
APPROVED AREA LEAD			
APPROVED ENG. MAN.			
SCALE:	AS SHOWN		
NAME (PRINT)		INIT.	DATE

--	--	

Format "A1" Sheet Size